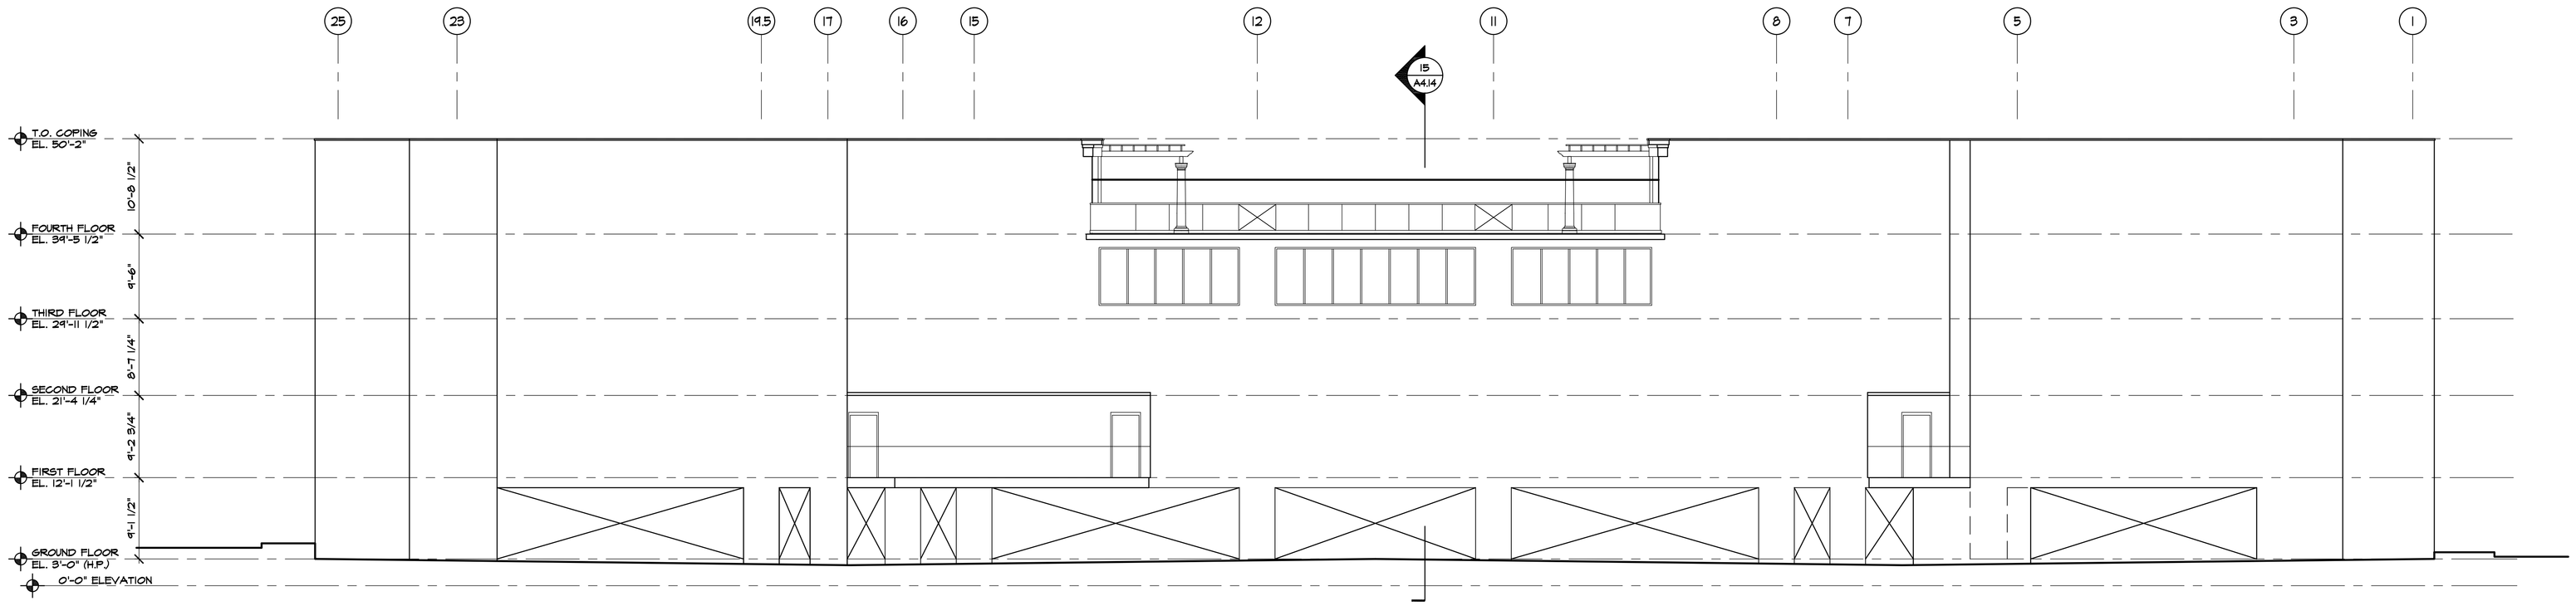

01 WEST ELEVATION
SCALE:1/8" = 1'-0"

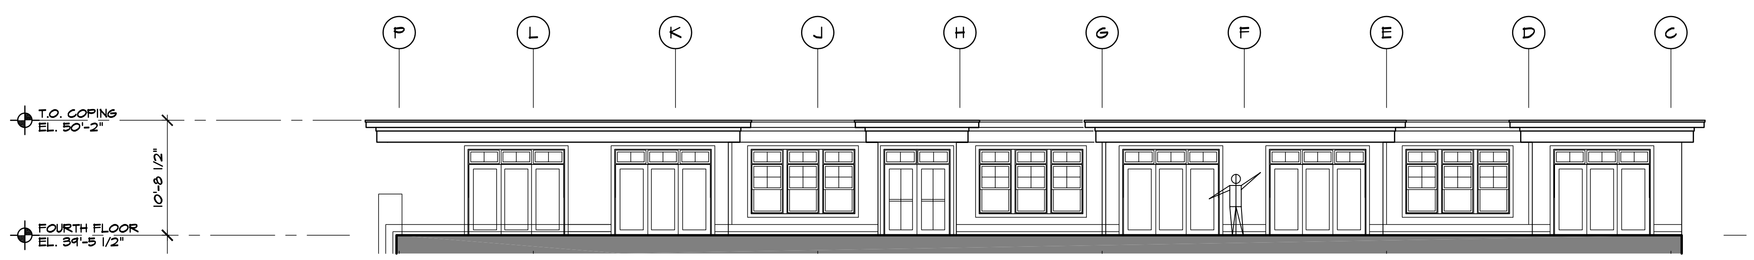

02 NORTH PLAZA ELEVATION
SCALE:1/8" = 1'-0"

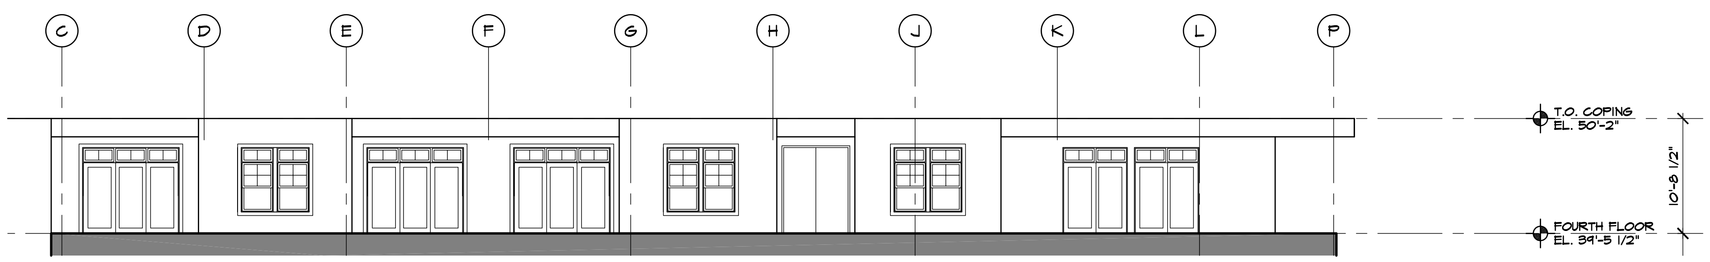

03 SOUTH PLAZA ELEVATION
SCALE:1/8" = 1'-0"

Copyright © 2011 Architectural Concepts, PC all rights reserved.

OWNER

Dewey Beach Enterprises, Inc

112 Dickinson Street
Dewey Beach, Delaware 19971
(302) 227-4333

GENERAL CONTRACTOR

DAYSTAR SILLS

330 WATER STREET
WILMINGTON, DELAWARE 19804
(302) 633-1421

CONSULTANT

CONSULTANT

SEAL

ARCHITECT

ARCHITECTURAL CONCEPTS, PC

Architecture and Interior Design

Ted Mondzelewski, Jr. AIA
Bruce D. Weinsteiger, AIA
James L. Cherry, III . AIA

www.arconcepts.com

610.518.1596 t 610.873.1587 f

The Grimmet Mansion
626 West Lincoln Highway
Exton . Pennsylvania 19341

Exton . Lancaster . Philadelphia

PROJECT

RUDDERTOWNE

S.E. CORNER DICKINSON ST AND COASTAL HIGHWAY DEWEY BEACH, DE 19971 SUSSEX COUNTY

REVISIONS

No.	Date	Revision

Sheet Title:

BUILDING ELEVATIONS

Issue Phase: **ISSUE FOR PRICING**

Issue Date: **NOVEMBER 19, 2012**

Drawing Scale: **AS NOTED**

Drawing Path: **P:\11-025 Ruddertowne\dwgs\Phase One CDs**

Drawn By: **M CIHLAR**

Reviewed By: **J CHERRY**

Project Number: **11-025**

File Name: **A3.01**

Plot Scale: **1:1**

Paper Size: **30" x 42"**

Drawing No.

A3.02

00 00