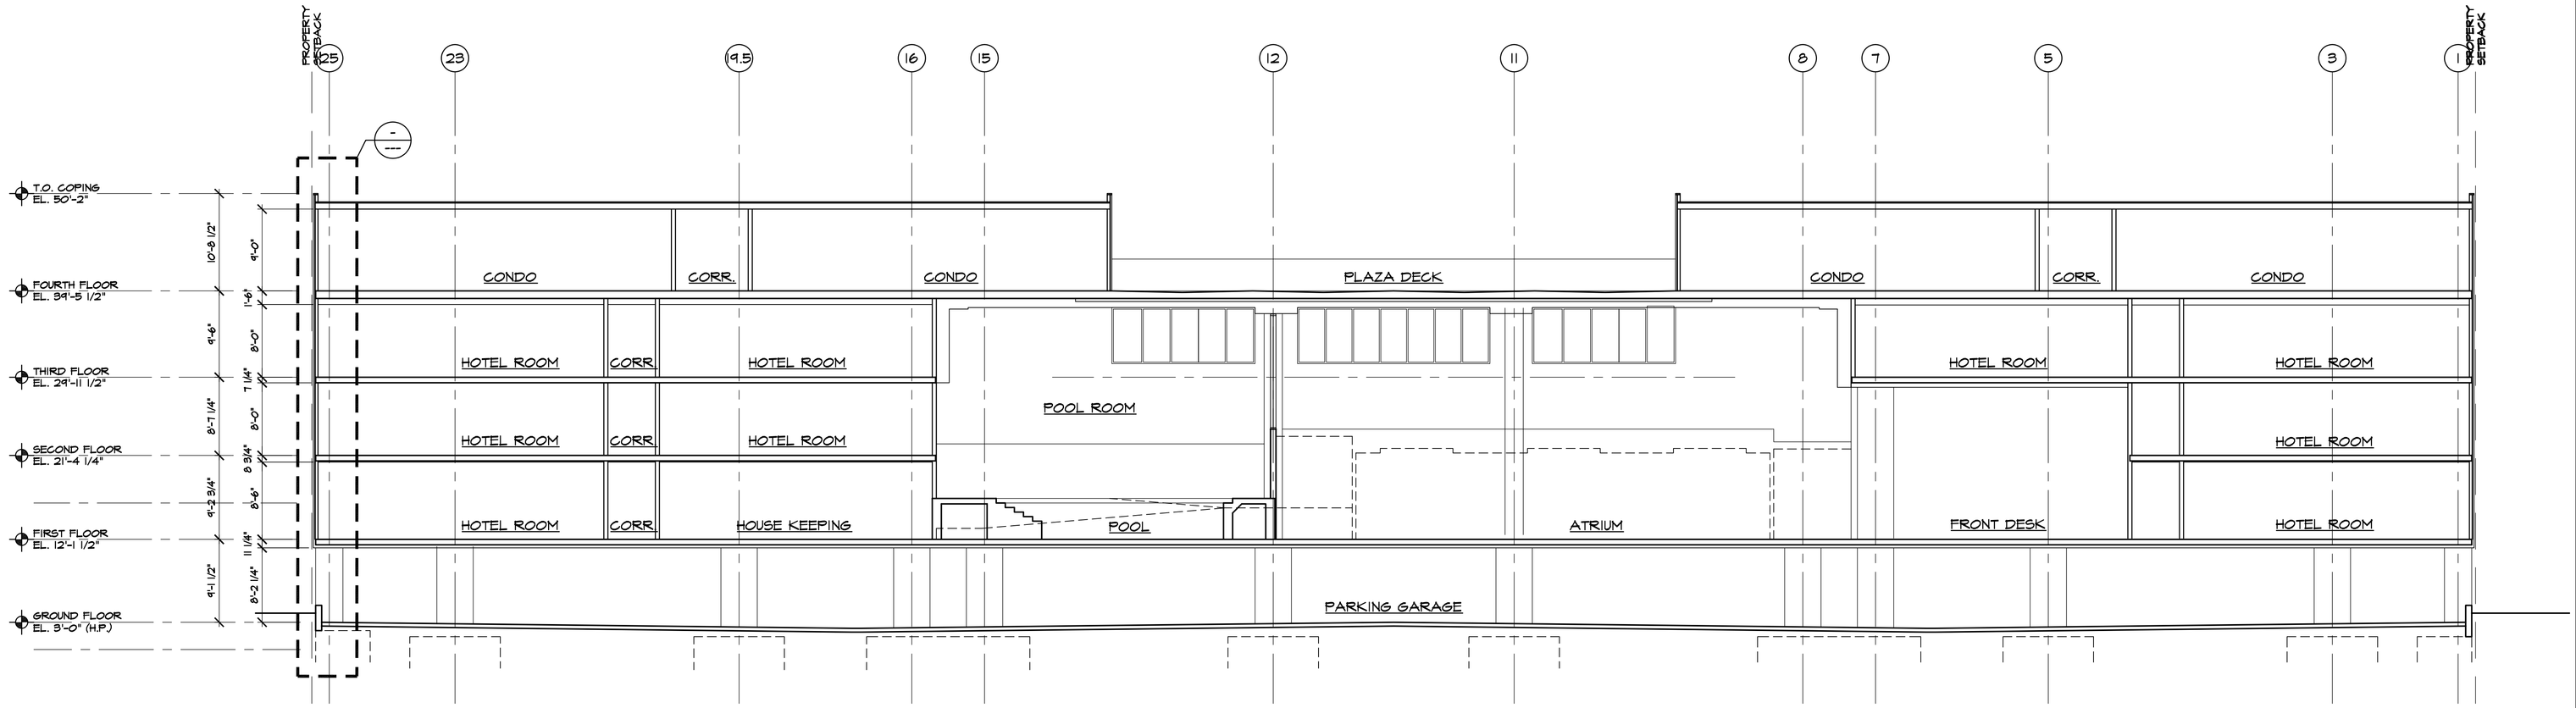

01 BUILDING SECTION
SCALE: 1/8" = 1'-0"

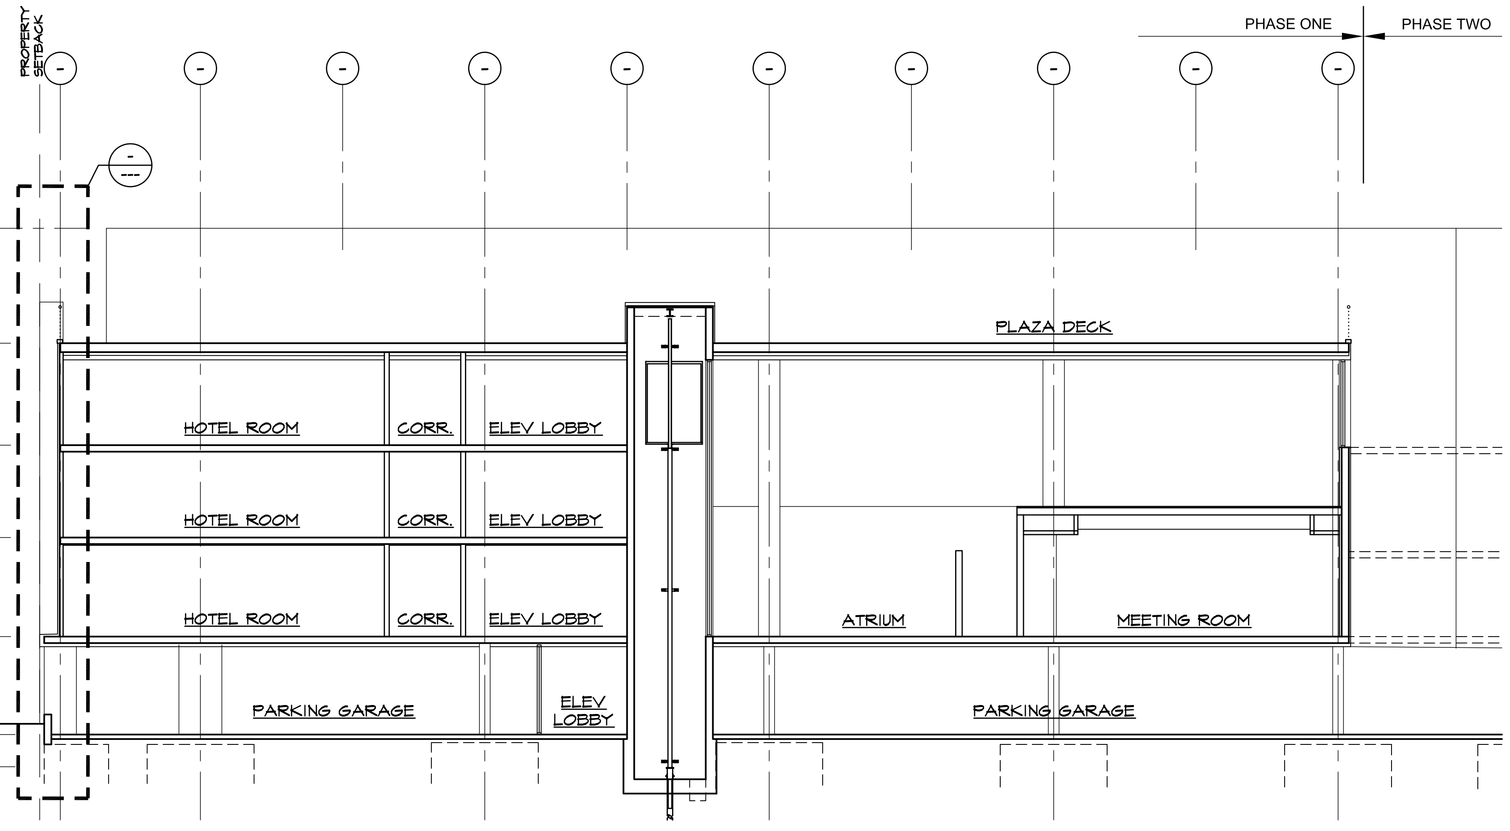

01 BUILDING SECTION
SCALE: 1/8" = 1'-0"

Copyright © 2011 Architectural Concepts, PC all rights reserved.

OWNER

Dewey Beach Enterprises, Inc
112 Dickinson Street
Dewey Beach, Delaware 19971
(302) 227-4333

GENERAL CONTRACTOR

DAYSTAR SILLS
330 WATER STREET
WILMINGTON, DELAWARE 19804
(302) 633-1421

CONSULTANT

CONSULTANT

SEAL

ARCHITECT

ARCHITECTURAL CONCEPTS, PC
Architecture and Interior Design
Ted Mondzelewski, Jr. AIA
Bruce D. Weinsteiger . AIA
James L. Cherry, III . AIA
www.arconcepts.com
610.518.1596 t 610.873.1587 f
The Grimmet Mansion
626 West Lincoln Highway
Exton . Pennsylvania 19341
Exton . Lancaster . Philadelphia

PROJECT

RUDDERTOWNE

S.E. CORNER DICKINSON ST AND COASTAL HIGHWAY
DEWEY BEACH, DE 19971
SUSSEX COUNTY

REVISIONS

No.	Date	Revision

Sheet Title:
BUILDING SECTIONS

Issue Phase: **ISSUE FOR PRICING**
Issue Date: **NOVEMBER 19, 2012**
Drawing Scale: **AS NOTED**
Drawing Path: **P:\11-025 Ruddertowne\dwgs\Phase One CDs**
Drawn By: **M CIHLAR**
Reviewed By: **J CHERRY**
Project Number: **11-025**
Drawing No. **A4.01**
File Name: **A-300**
Plot Scale: **1:1**
Paper Size: **30" x 42"**
00 00